Capital Improvement Plan Committee
Report FY2018-2023

Attachment A

Public Safety Building, Lafayette and Hobbs Roads, 2016 Schematic

See next page

SCHEMATIC PLANS FOR THE NORTH HAMPTON SAFETY COMPLEX

JDL CASTLE CORPORATION
DEVELOPMENT

BERARD MARTEL ARCHITECTURE INC.

STEWART
CONSTRUCTION
A WELL BUILT WORLD

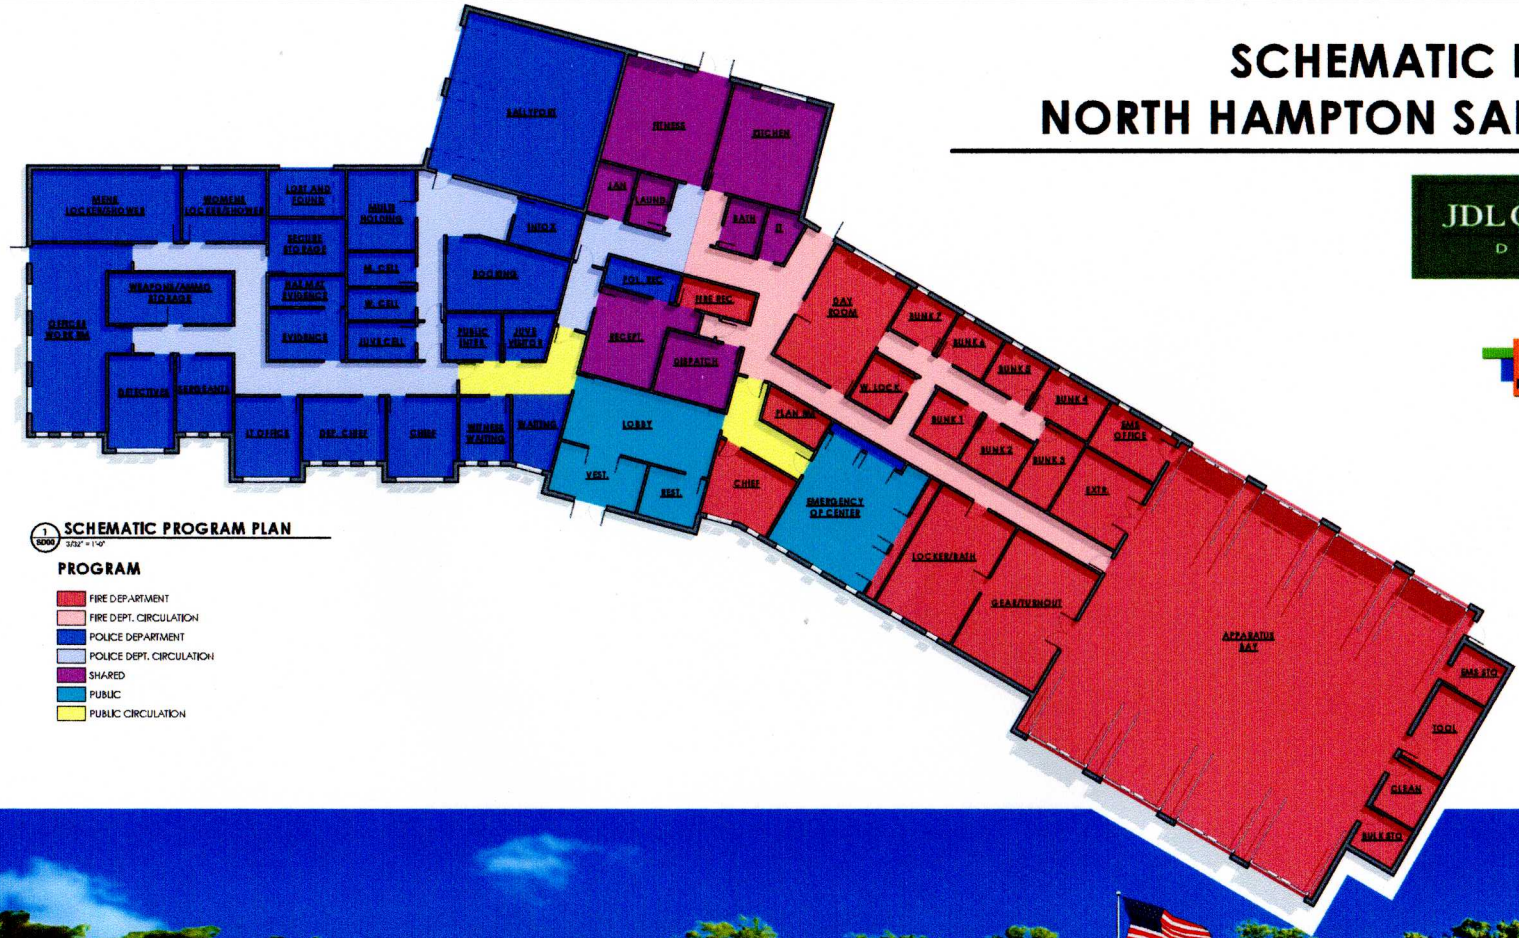

1 SCHEMATIC PROGRAM PLAN
3/32" = 1'-0"

PROGRAM

- FIRE DEPARTMENT
- FIRE DEPT. CIRCULATION
- POLICE DEPARTMENT
- POLICE DEPT. CIRCULATION
- SHARED
- PUBLIC
- PUBLIC CIRCULATION