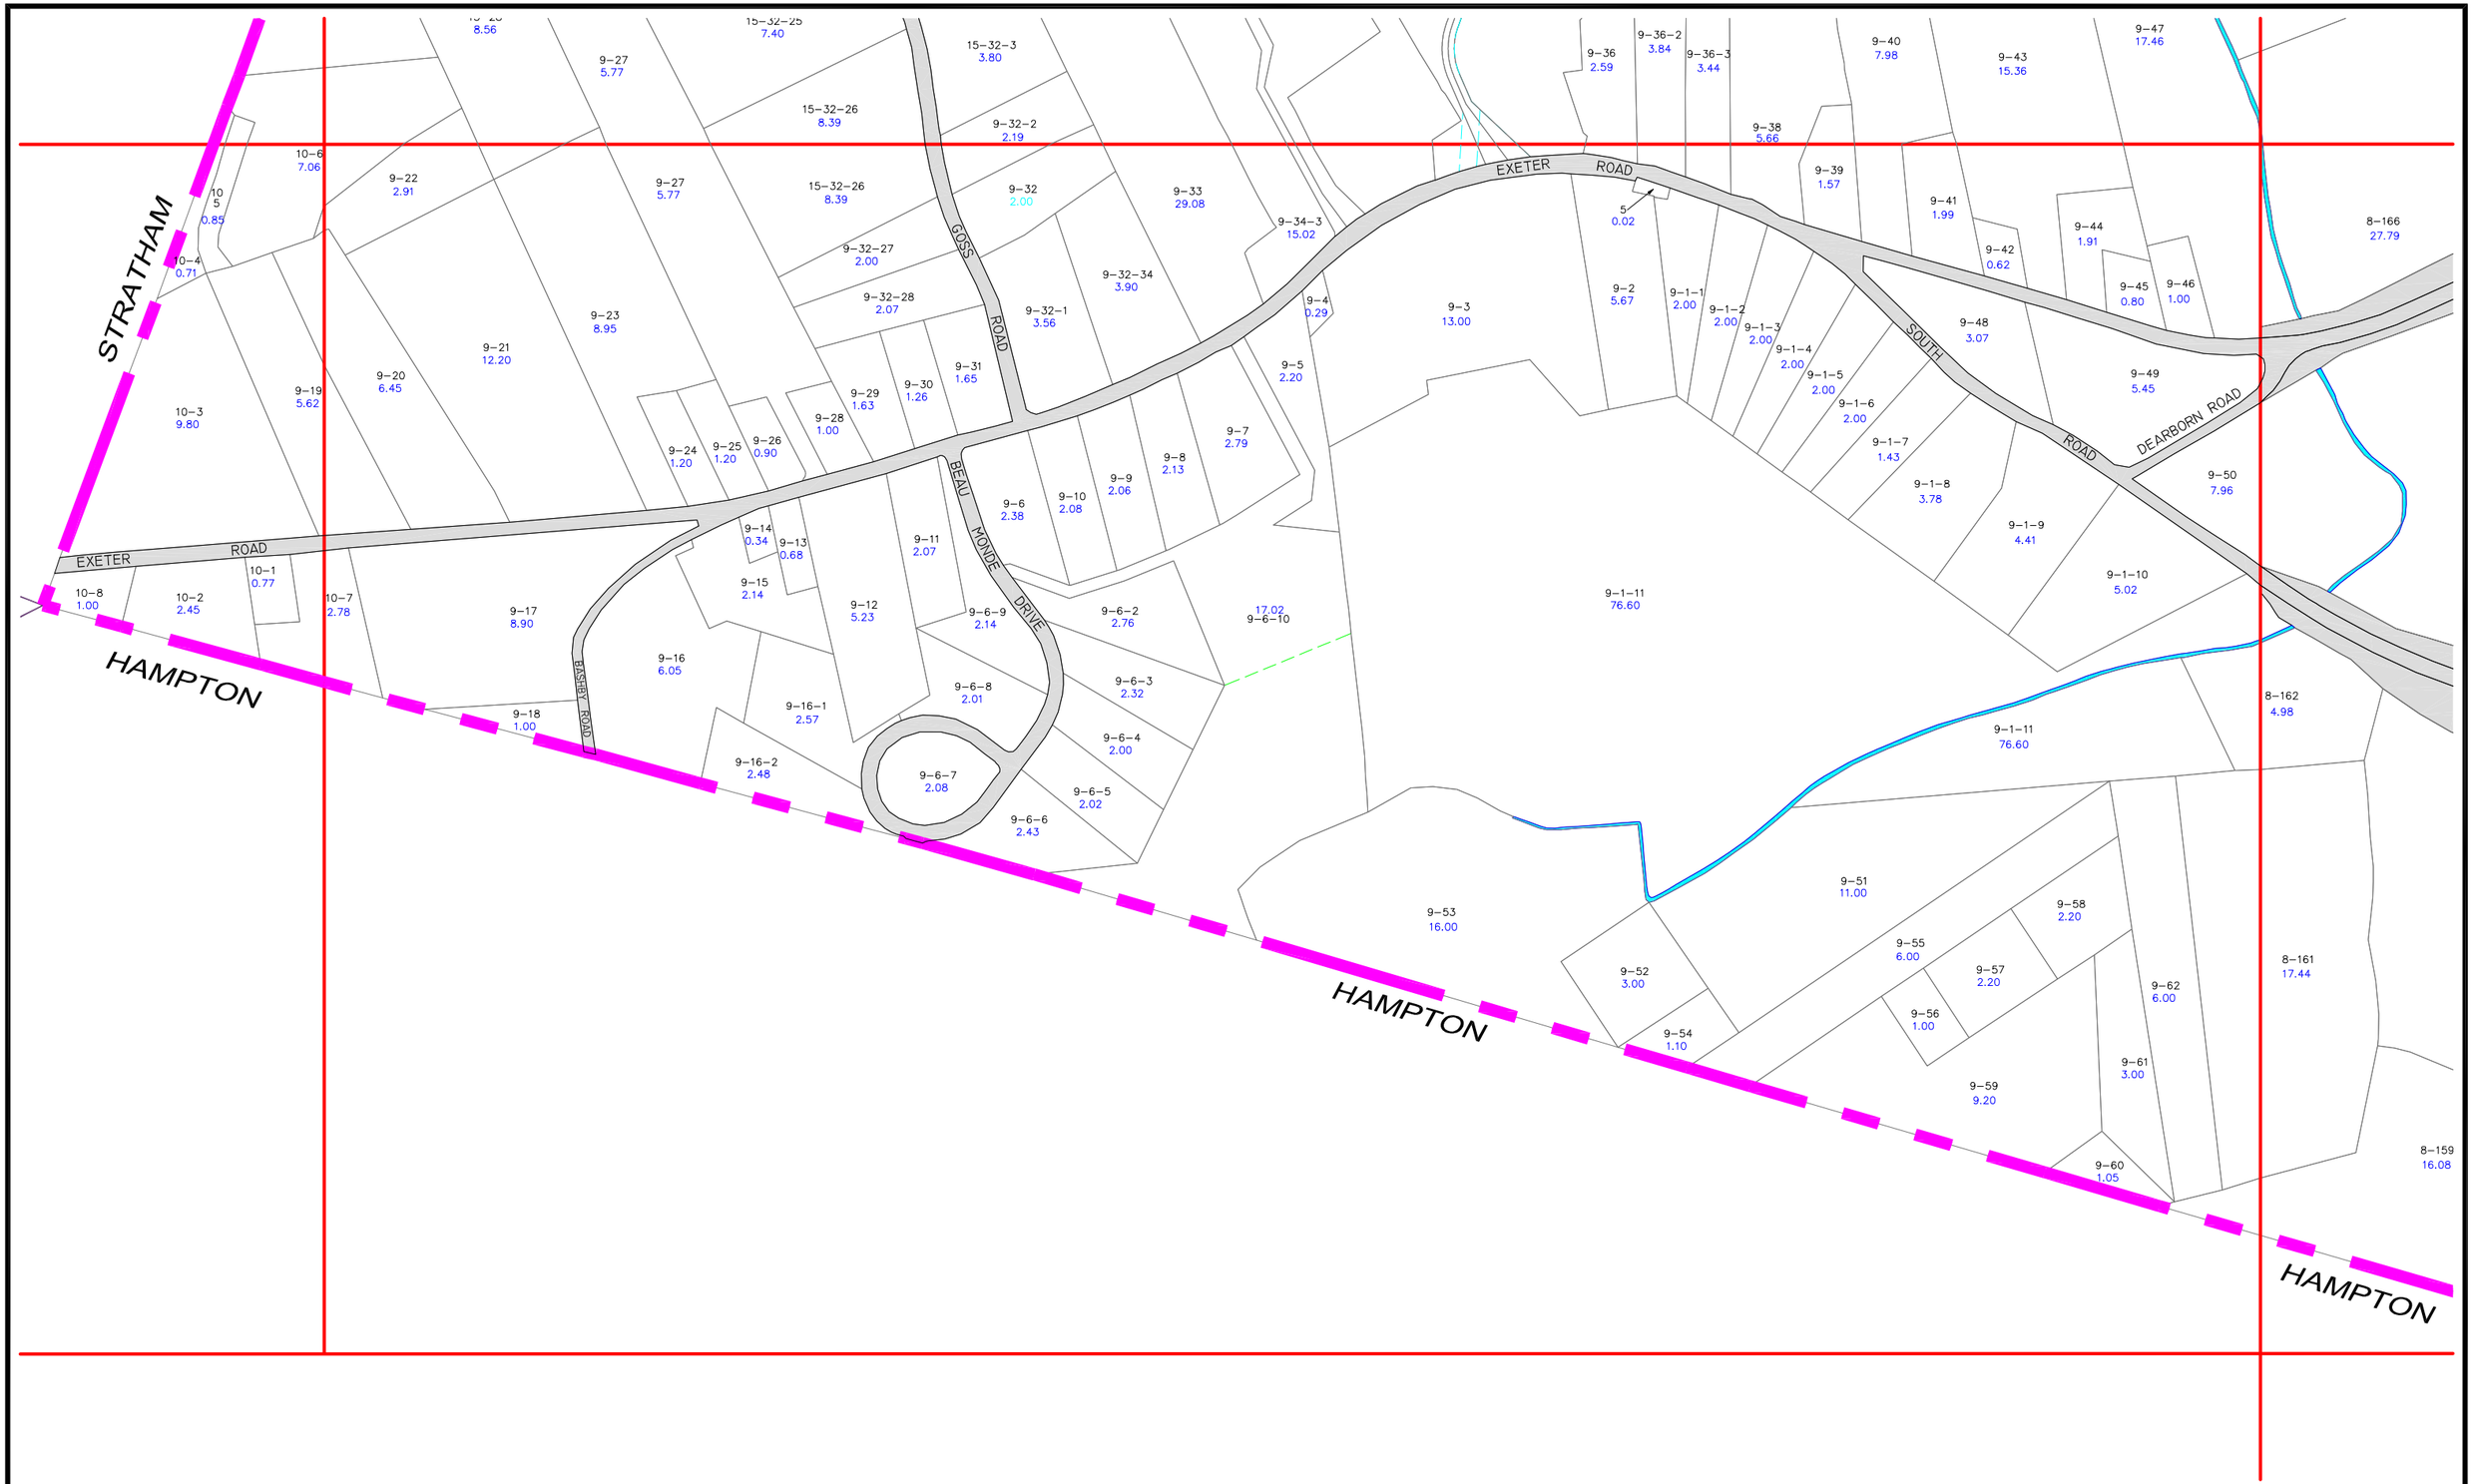

LAST UPDATED: 7/2007

DIGITIZED BY THE ROCKINGHAM PLANNING COMMISSION FROM A TRACING OF THE ORIGINAL TOWN MAP BY EDWARD M. SMITH, SURVEYOR, DATED APRIL 1, 1940 AND UPDATED BY JAMES VERRA AND ASSOCIATES, INC., THIS MAP IS REPRODUCED BY THE TOWN OF NORTH HAMPTON, NEW HAMPSHIRE.

	23	22	21	20	
	19	18	17	16	
	15	14	13	12	11
10	9	8	7	6	5
		4	3	2	1

ACREAGE IS IN BLUE
LOTS ARE IN BLACK

- UTILITY-DRAINAGE-ROW ESMT:
- CONSERVATION ESMT:
- NHDOT ROW ESMT:

ASSESSOR'S MAP OF THE TOWN OF NORTH HAMPTON, NEW HAMPSHIRE

0 500 1000 1500

THIS MAP IS TO BE USED FOR ASSESSING PURPOSES ONLY, NOT FOR THE CONVEYANCE OF REAL ESTATE.

MAP UPDATED BY
JAMES VERRA AND ASSOCIATES, INC.
101 SHATTUCK WAY, SUITE 8
NEWINGTON, NEW HAMPSHIRE, 03801-7876
1-603-436-3557

Sheet No.
9